


Architect: OpeningDesign

316 W. Washington Ave. | Suite 675 | Madison, WI 53703

ryan@openingdesign.com | 773.425.6456

Haubenschild Abode - 2/28/2018
Koshkonong Hinterland
OPTION 1 - 1ST FLOOR - (O1.A)

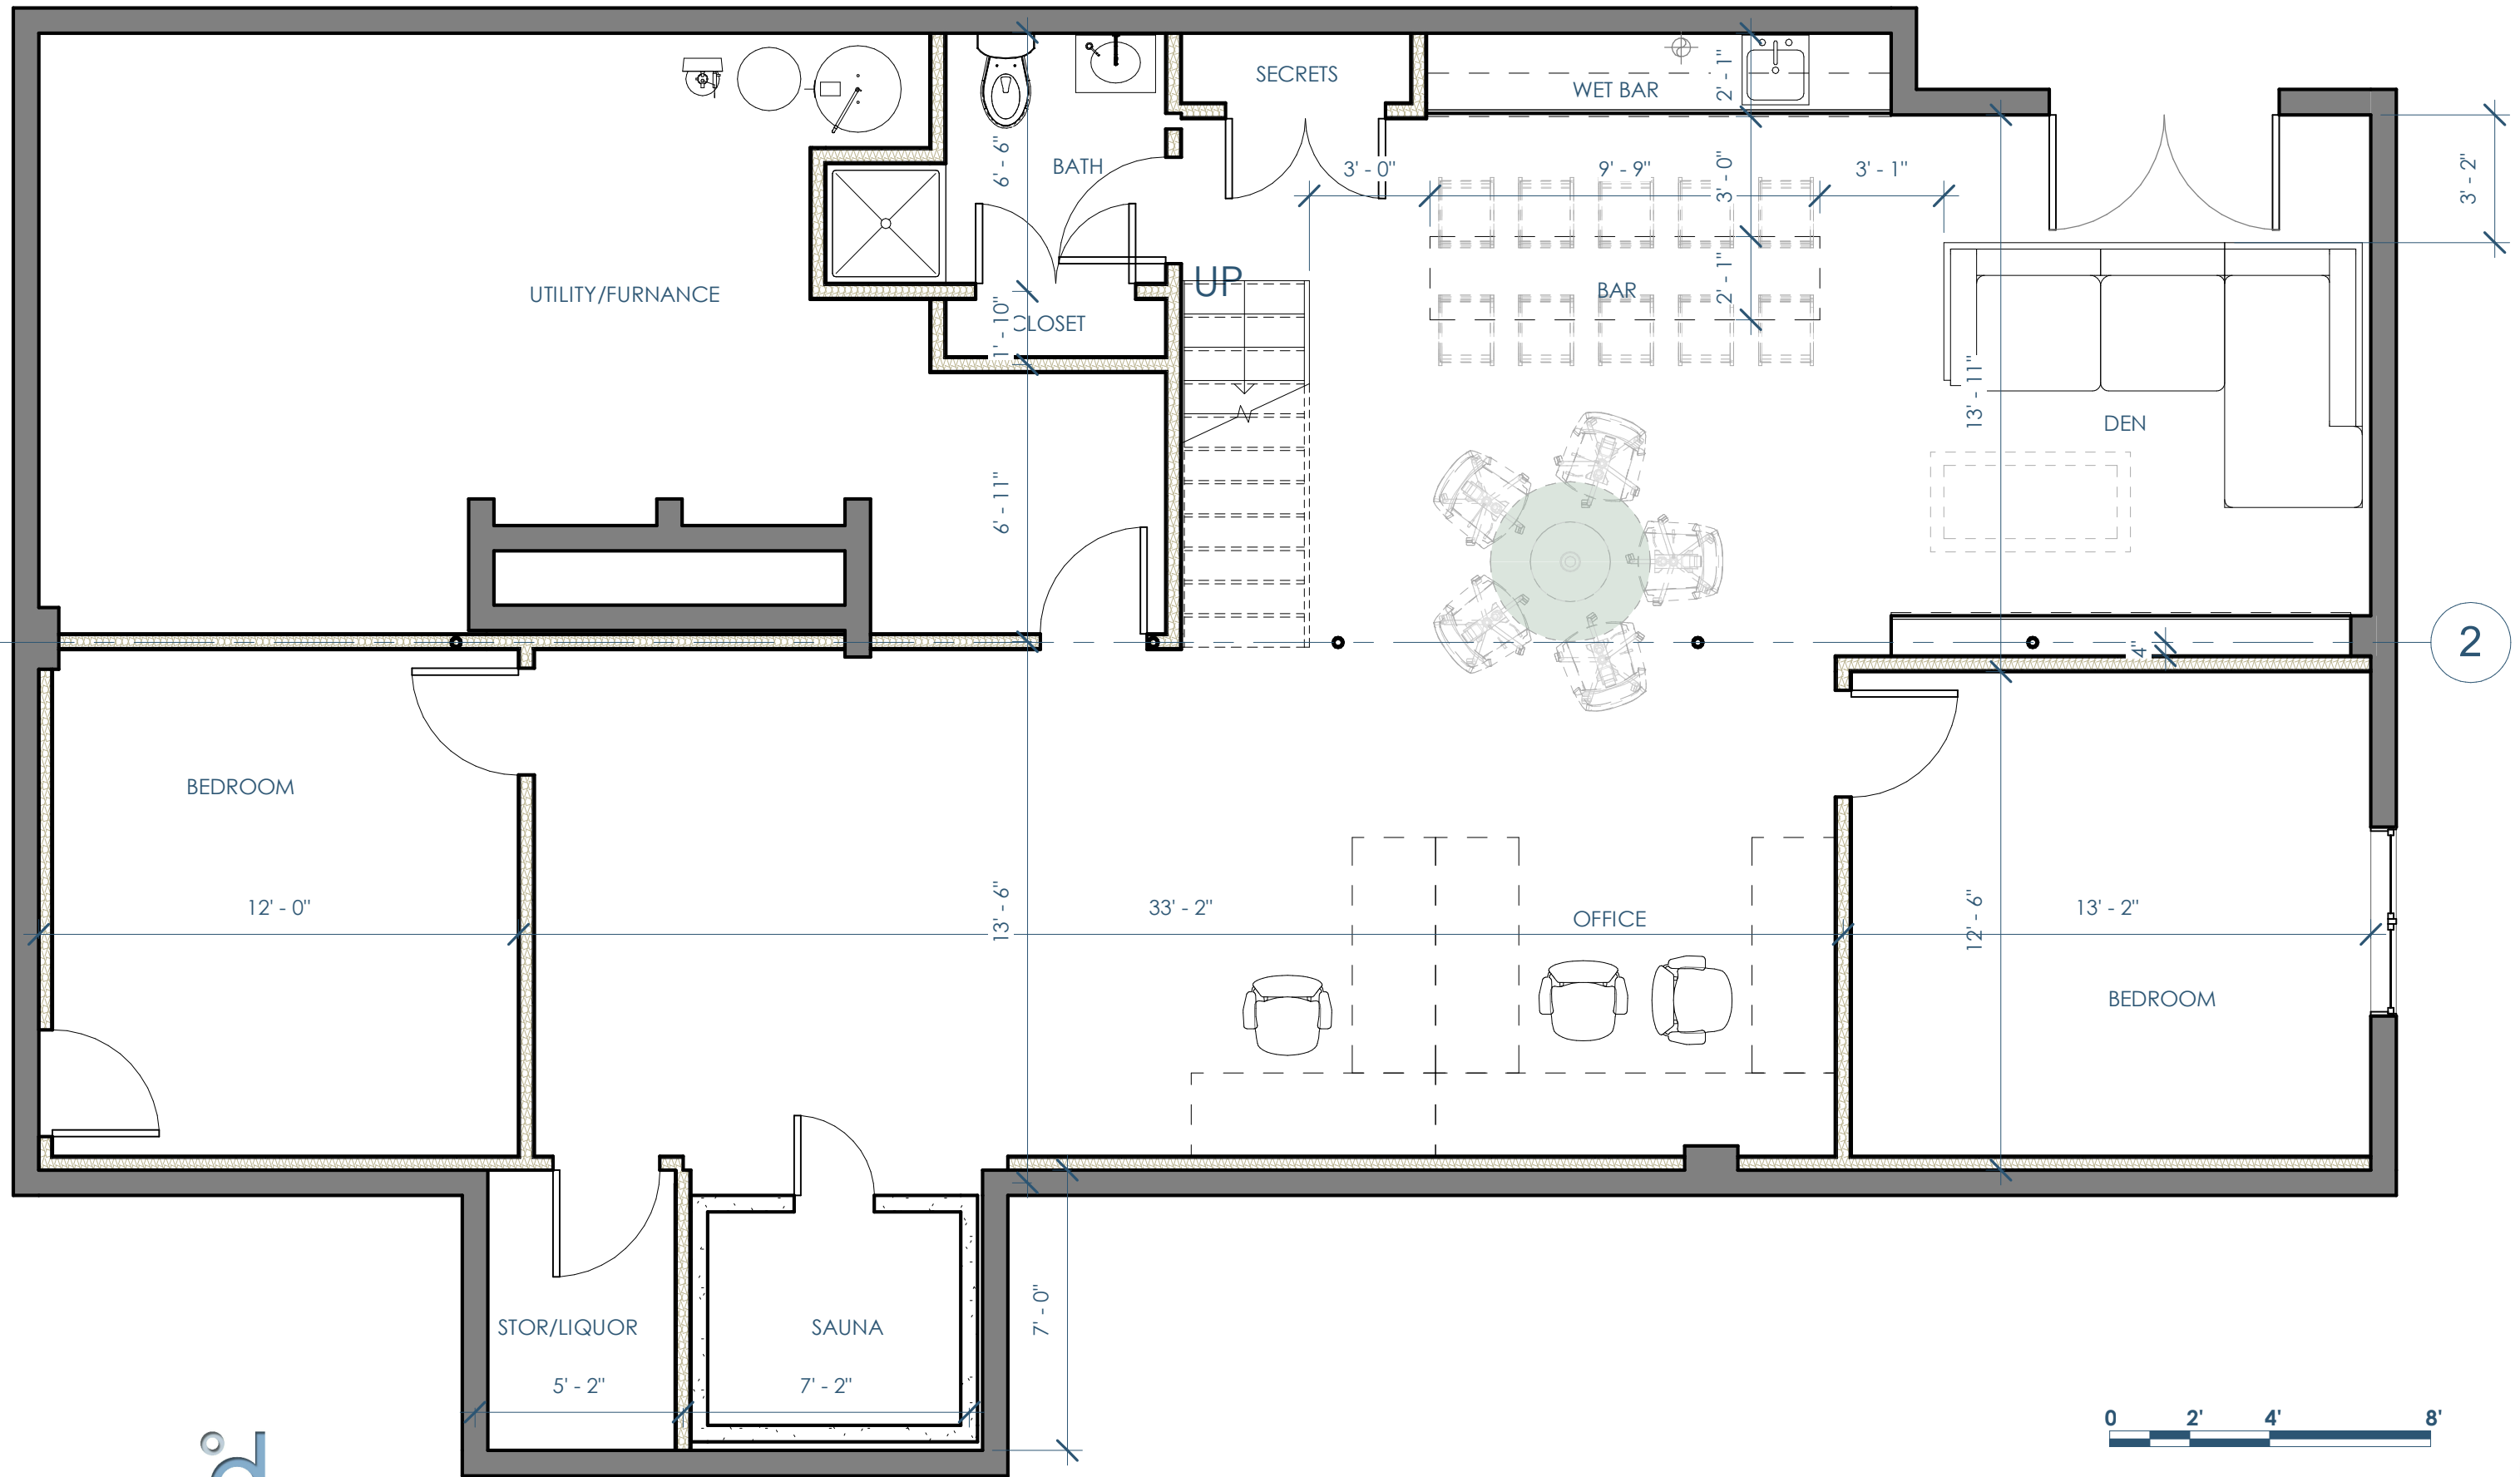


Architect: OpeningDesign

316 W. Washington Ave. | Suite 675 | Madison, WI 53703

ryan@openingdesign.com | 773.425.6456

Haubenschild Abode - 2/28/2018
Koshkonong Hinterland
OPTION 1 - BASEMENT - (OI.B)

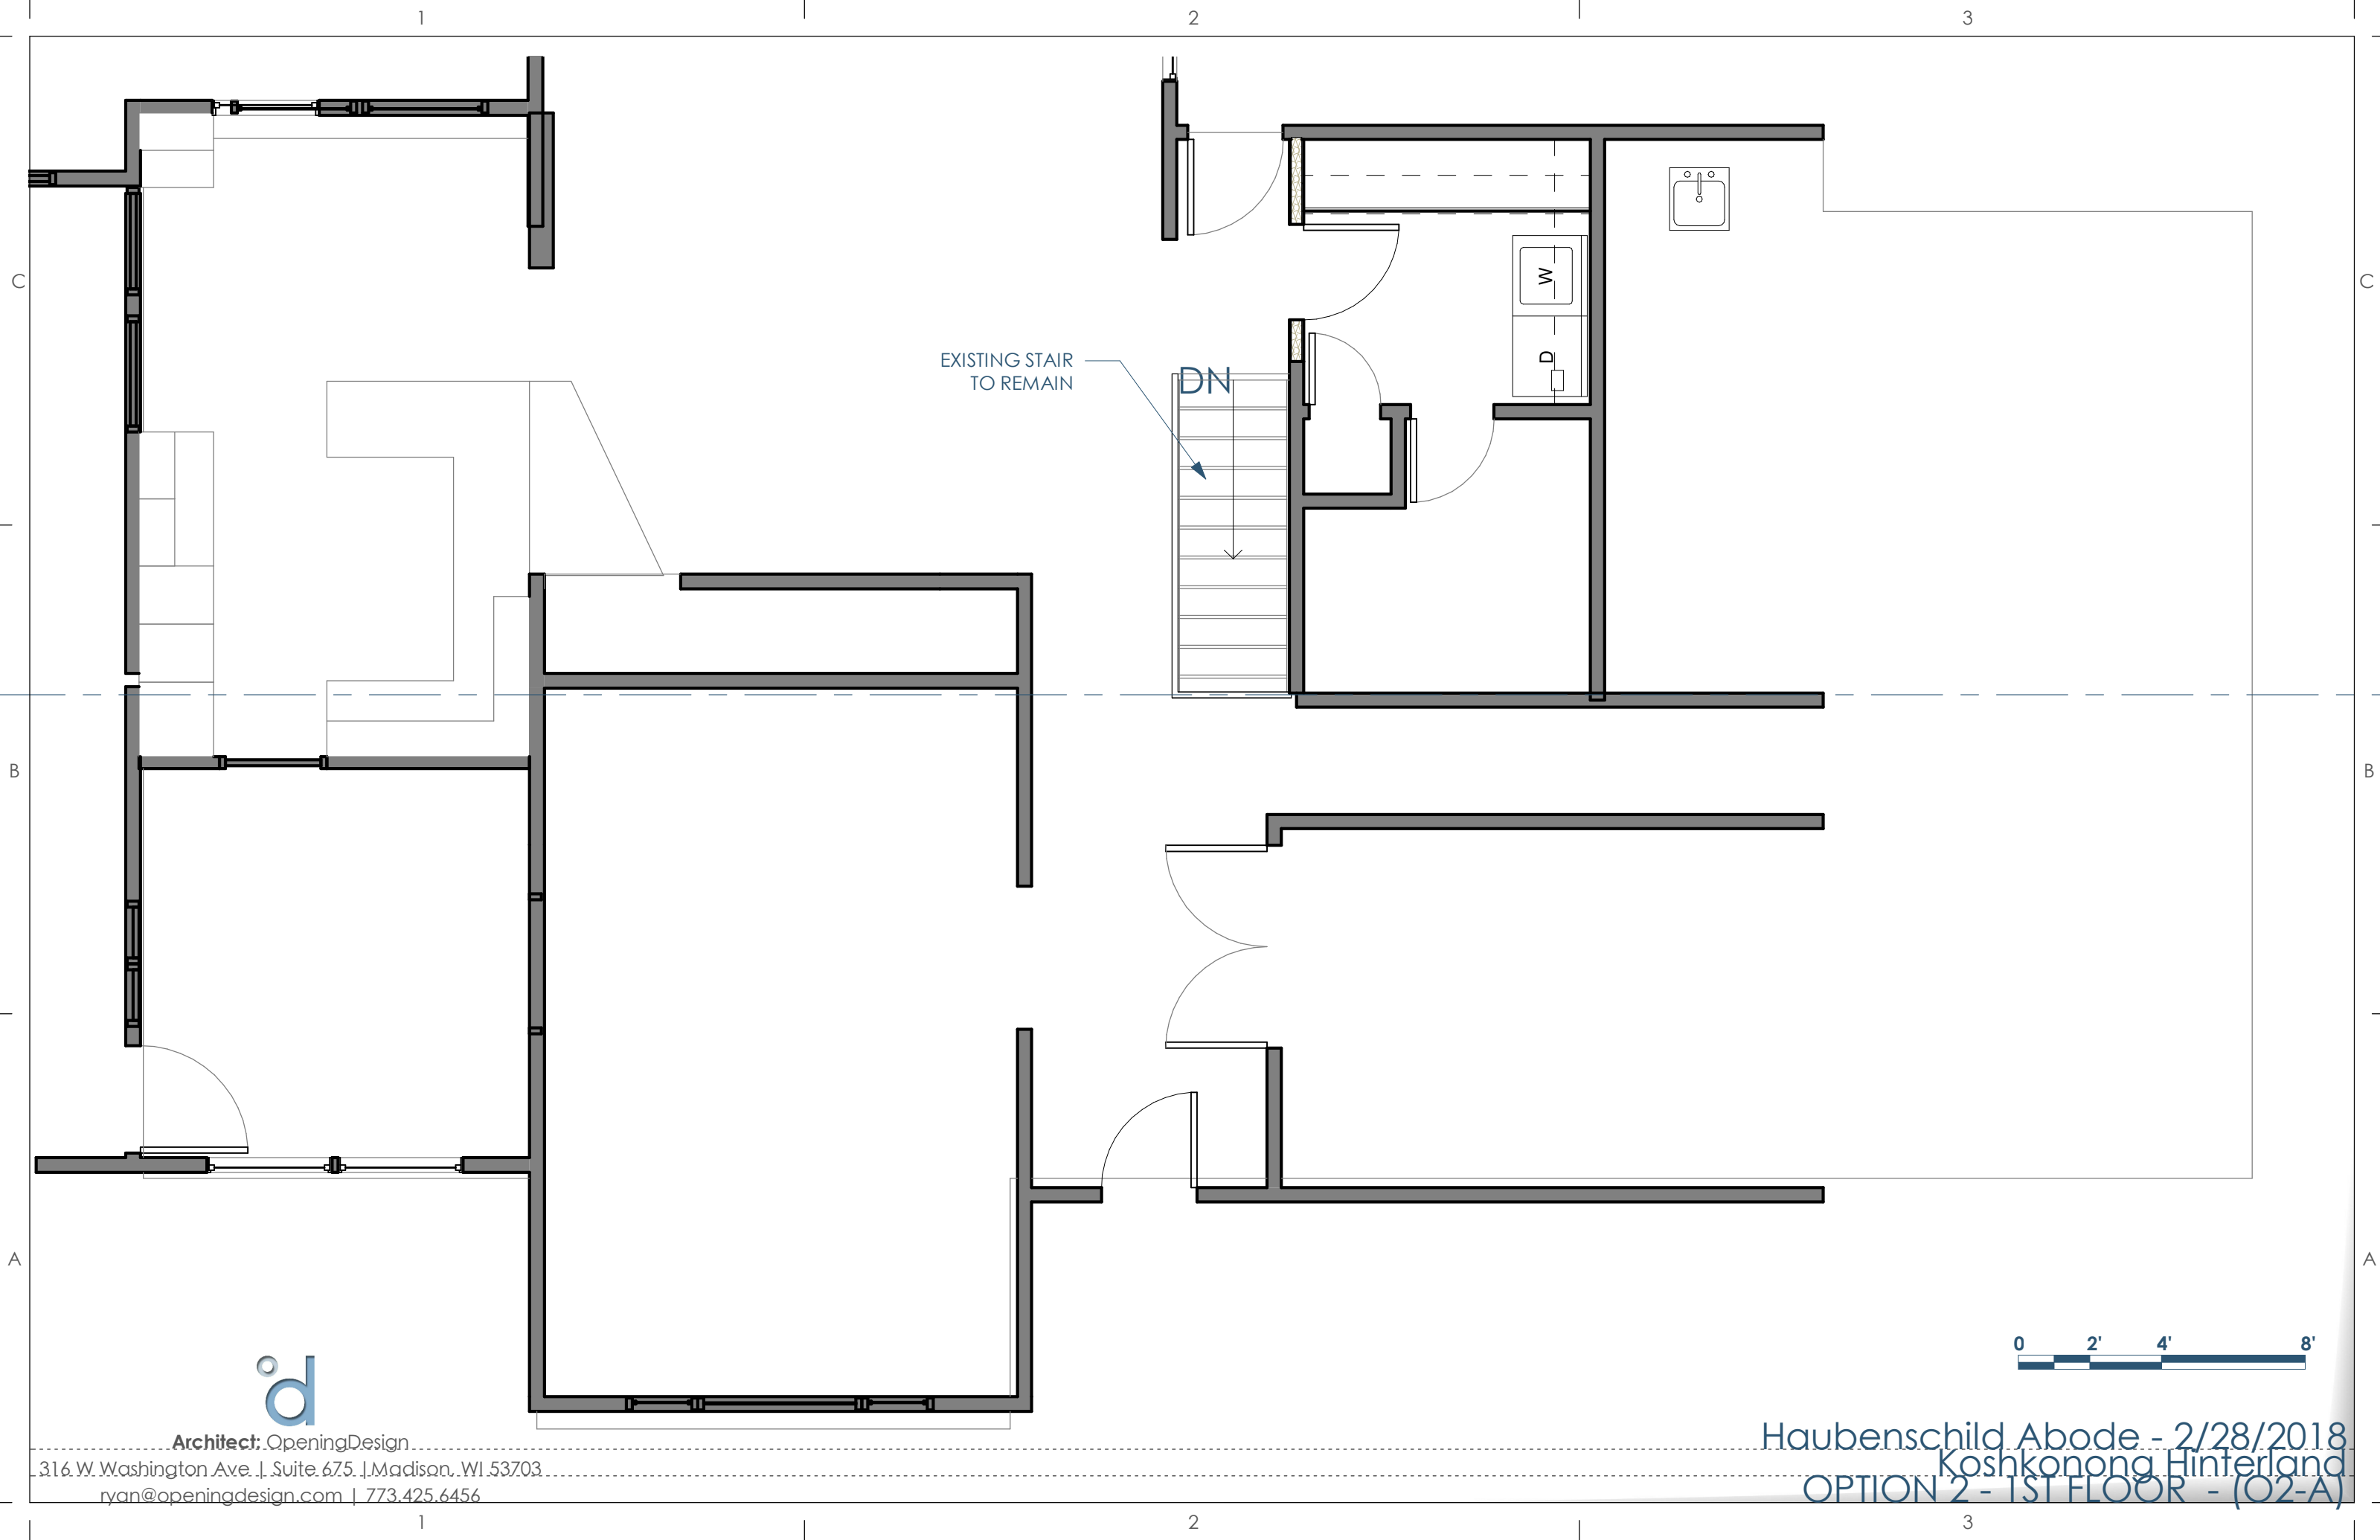


Architect: OpeningDesign

316 W. Washington Ave. | Suite 675 | Madison, WI 53703

ryan@openingdesign.com | 773.425.6456

Haubenschild Abode - 2/28/2018
Koshkonong Hinterland
OPTION 2 - 1ST FLOOR - (O2-A)

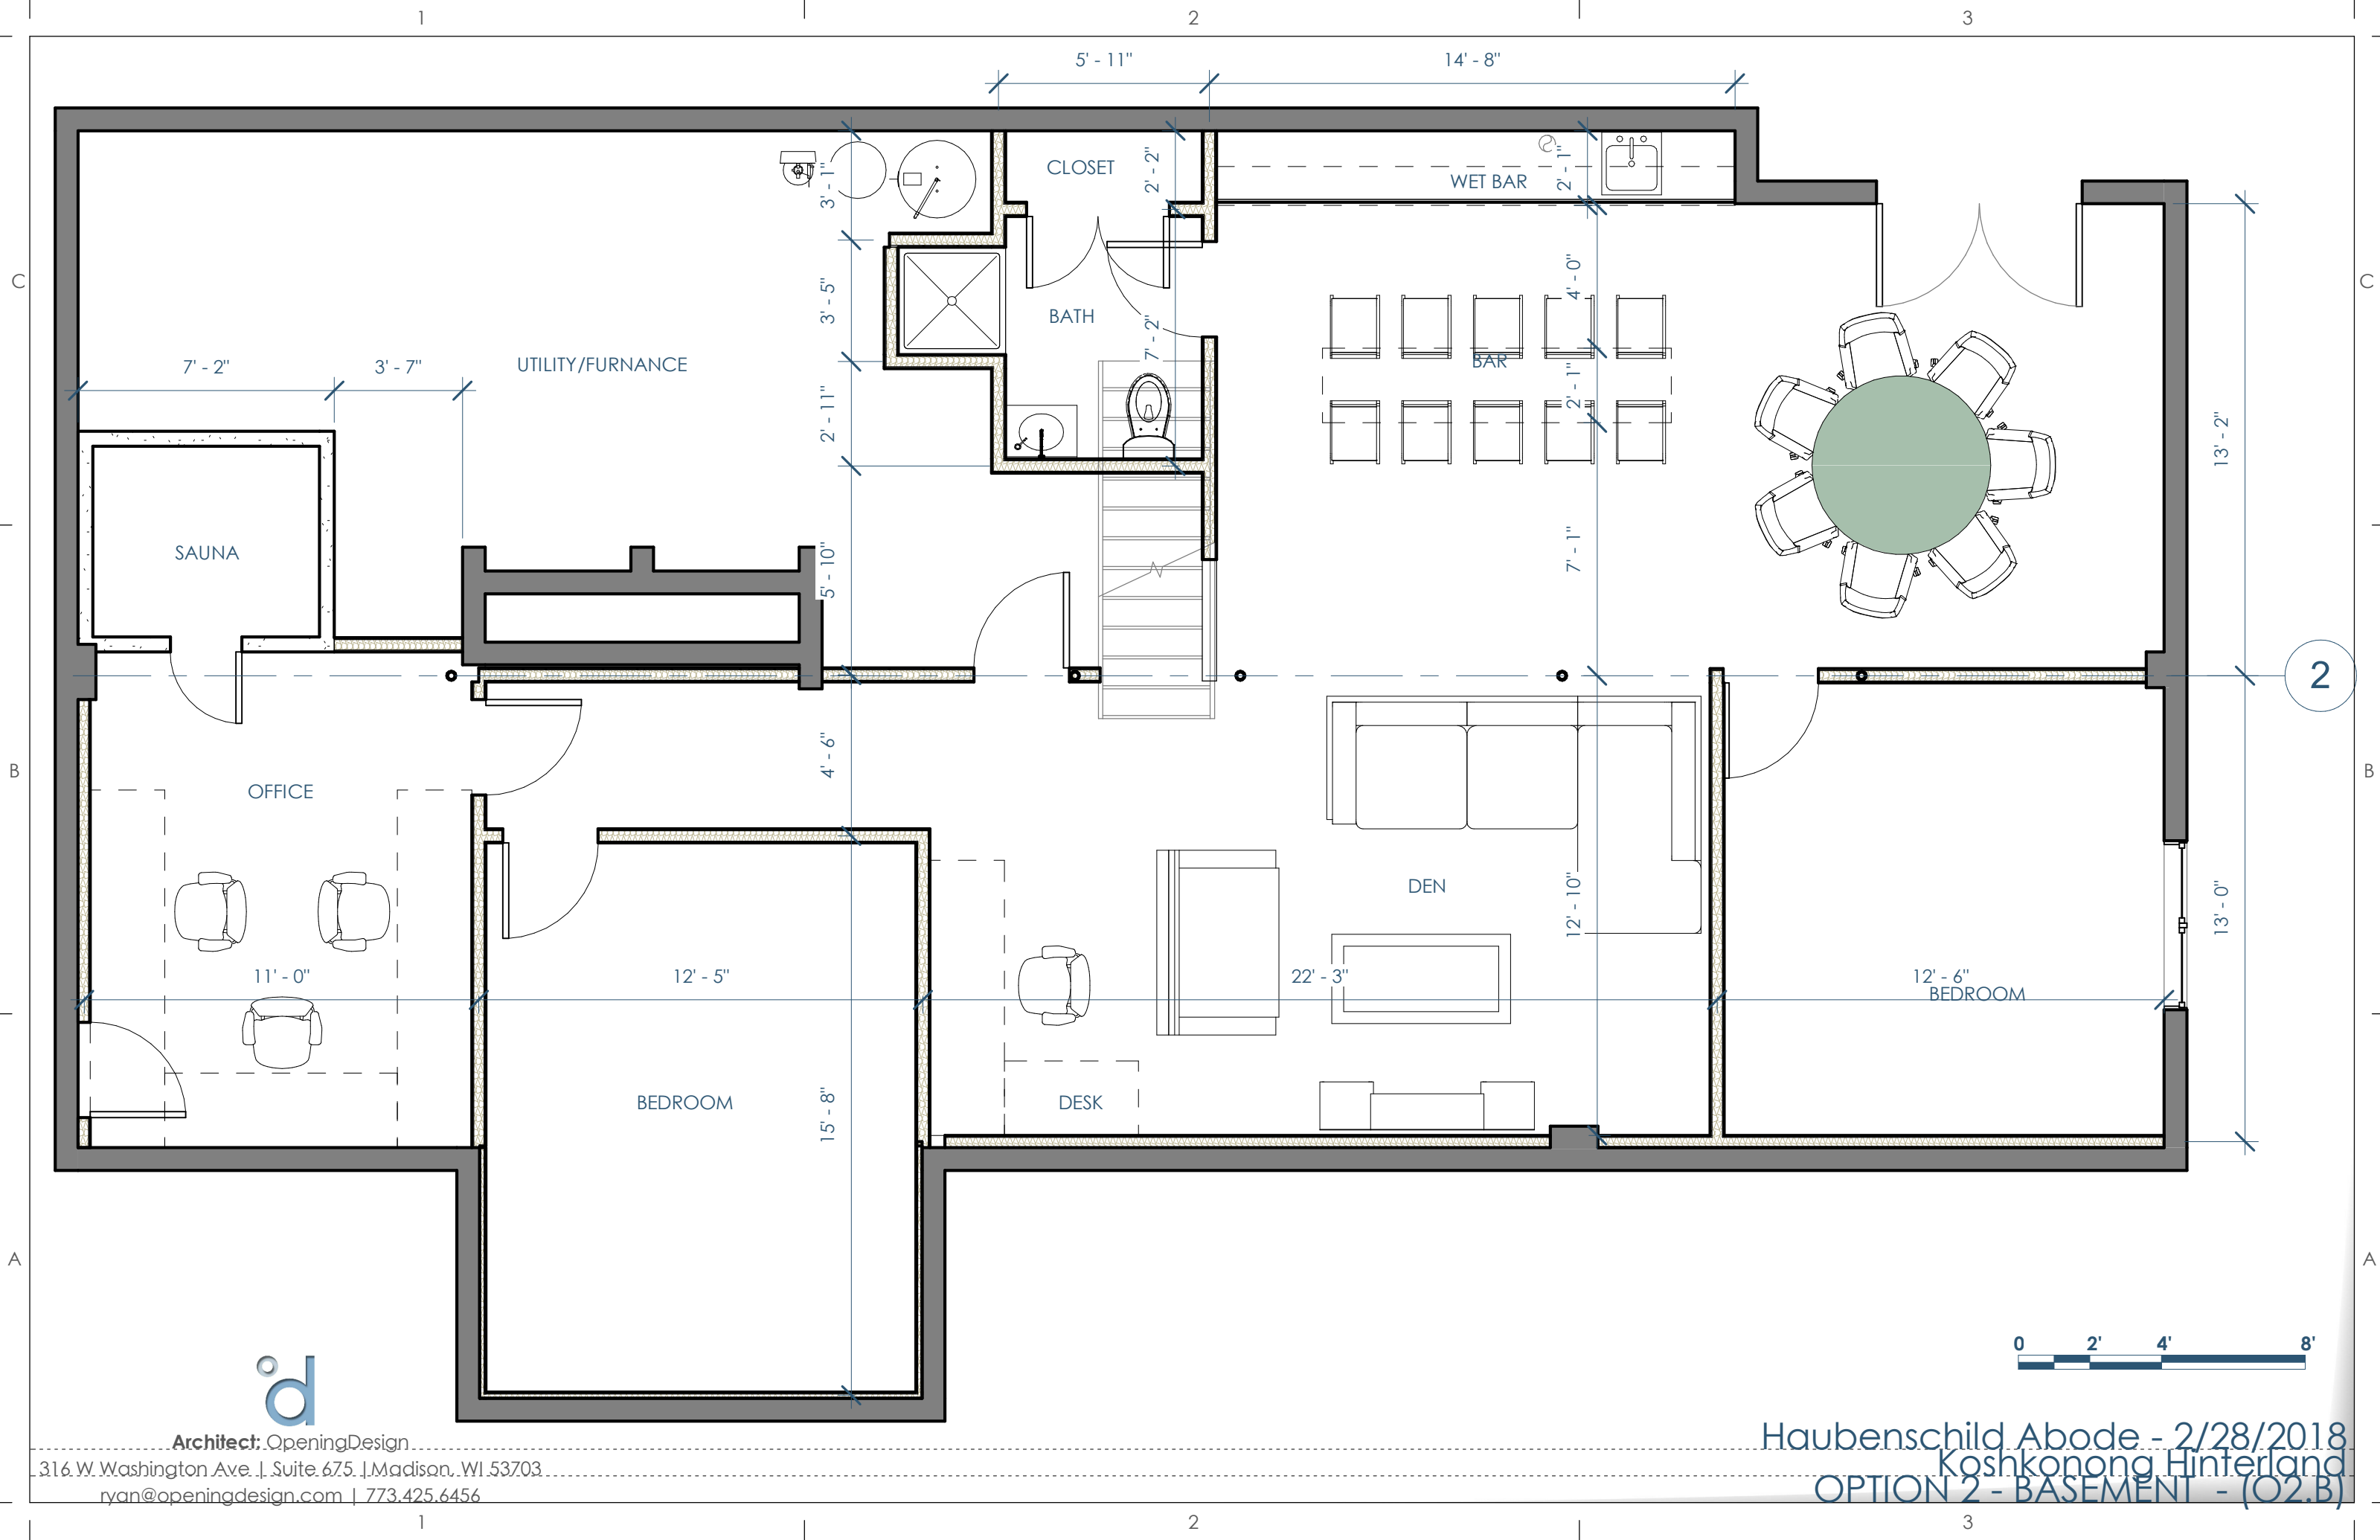

Architect: OpeningDesign

316 W. Washington Ave. | Suite 675 | Madison, WI 53703

ryan@openingdesign.com | 773.425.6456

Haubenschild Abode - 2/28/2018
Koshkonong Hinterland
OPTION 2 - BASEMENT - (O2.B)