


Architect: OpeningDesign
316 W. Washington Ave. | Suite 675 | Madison, WI 53703
ryan@openingdesign.com | 773.425.6456

Haubenschild Abode - 2/28/2018
KOSHKONONG HINTERLAND
FLOOR PLAN - BASEMENT - (A100)

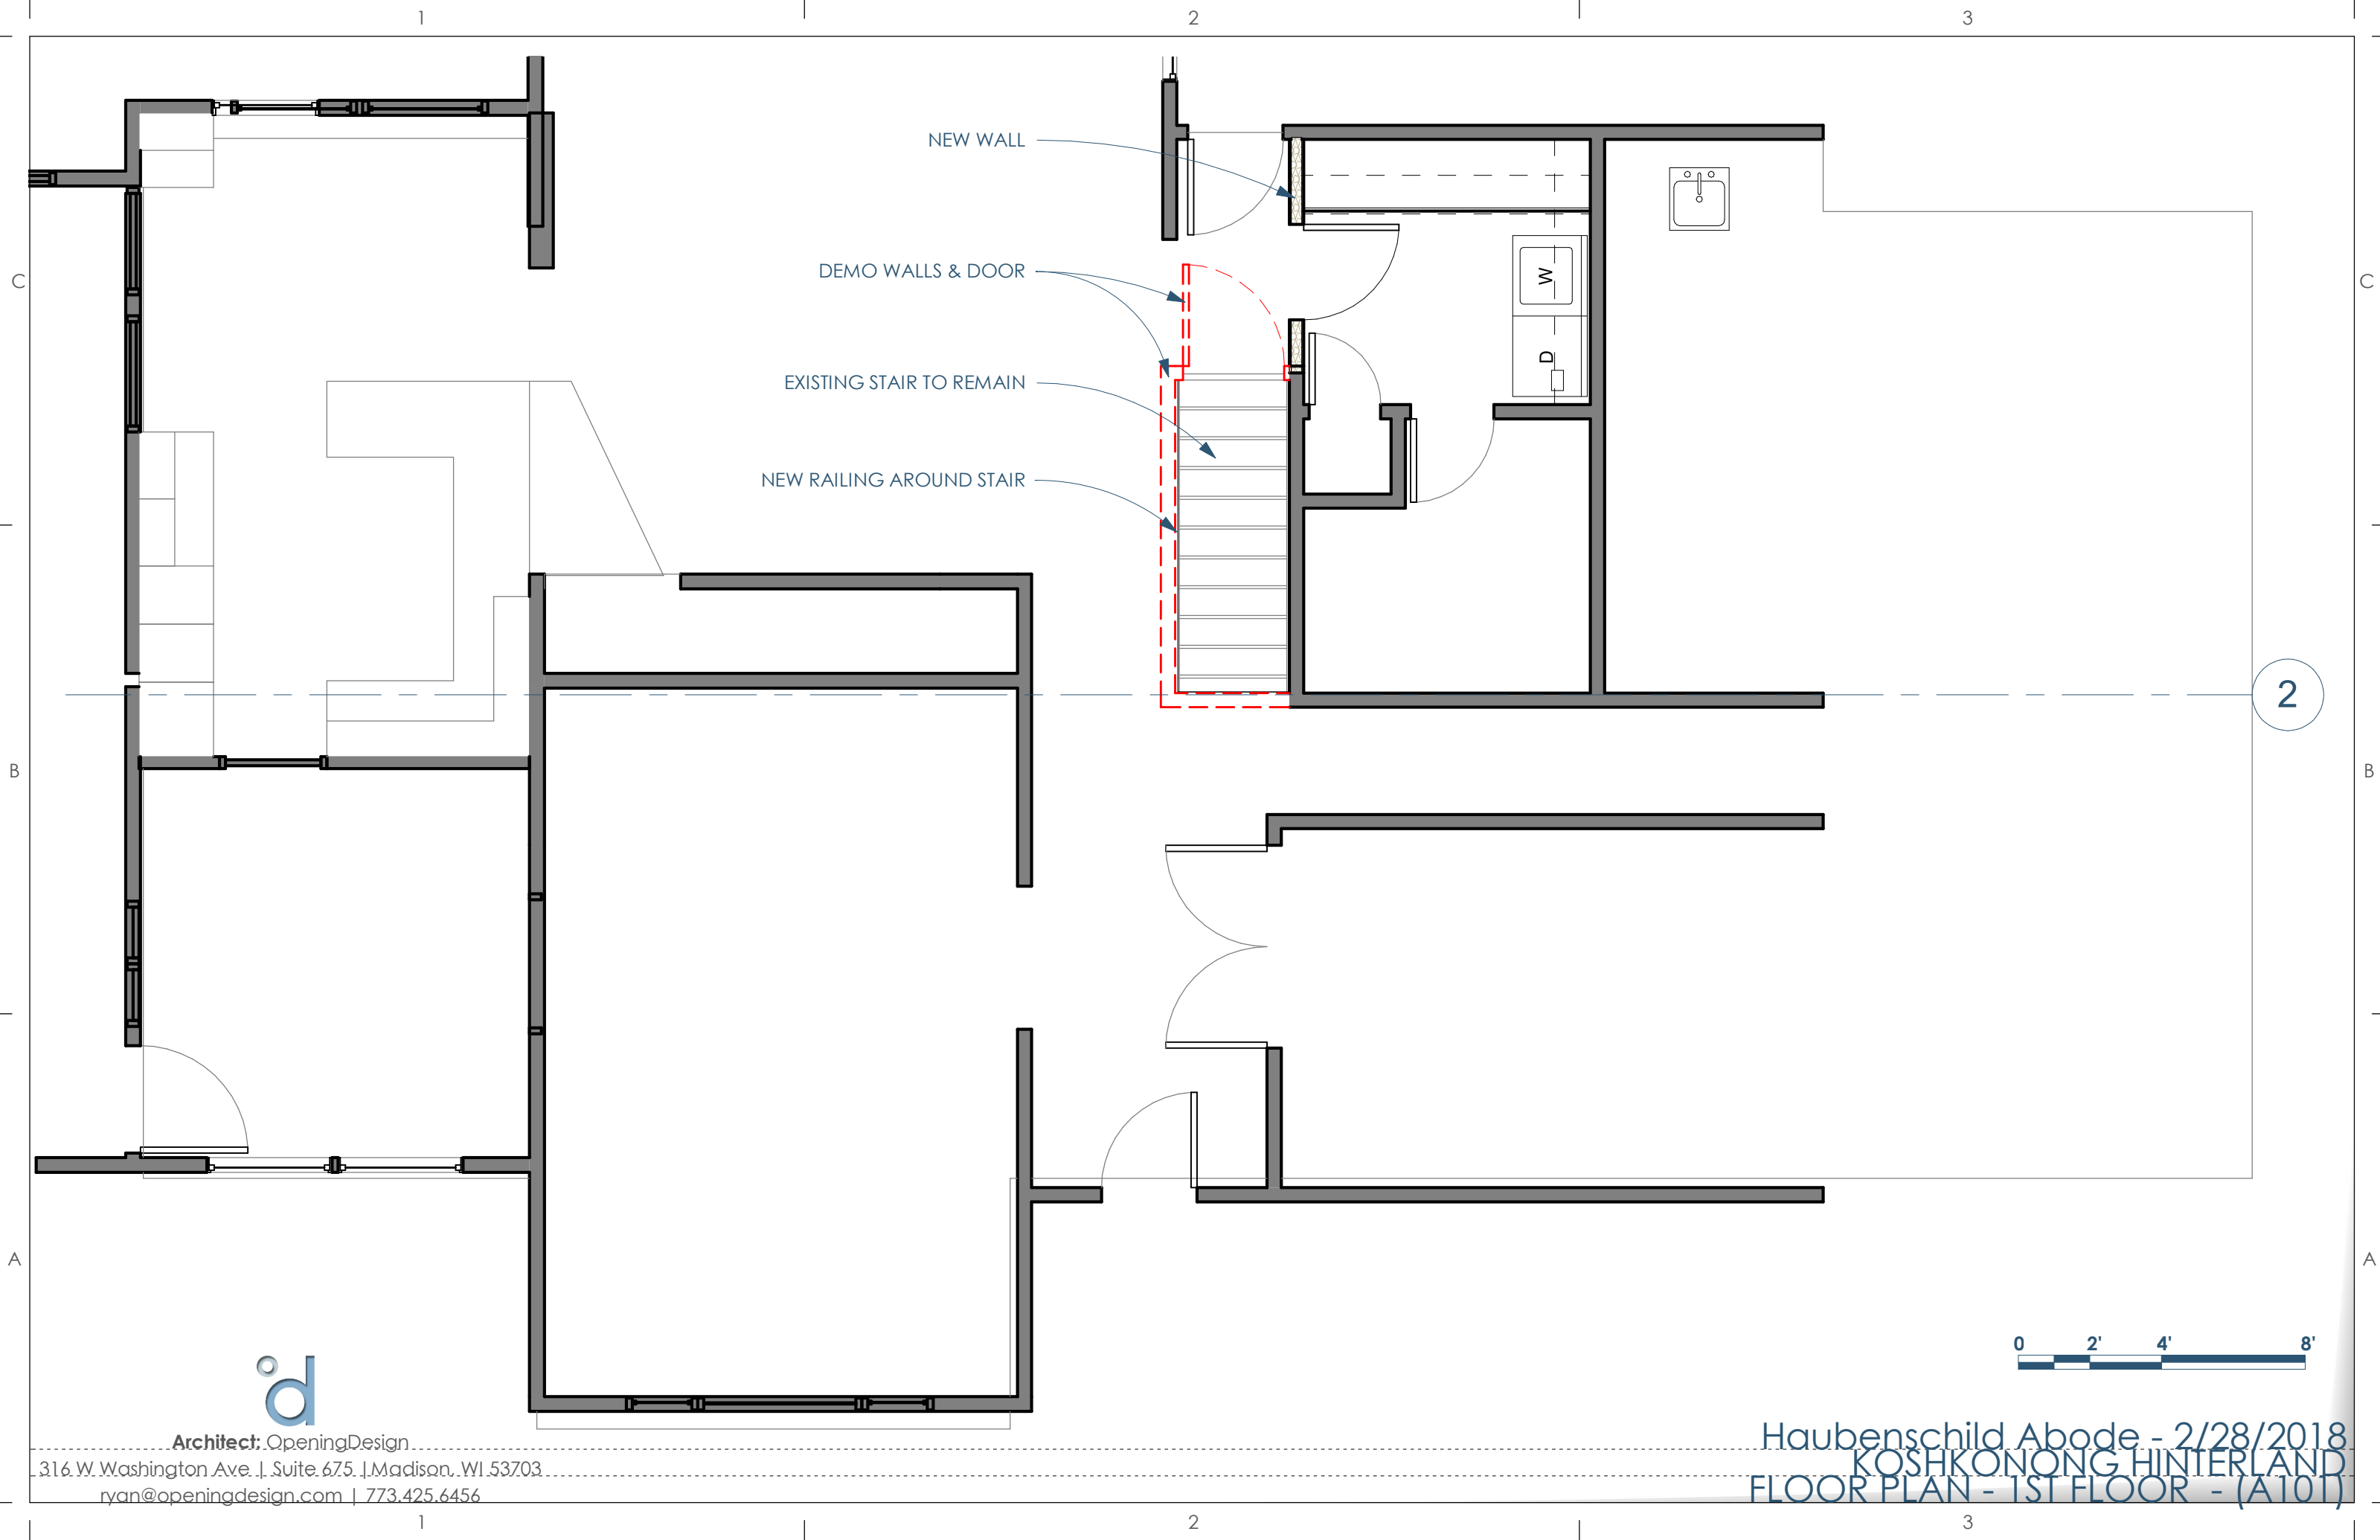

Architect: OpeningDesign

316 W. Washington Ave. | Suite 675 | Madison, WI 53703

ryan@openingdesign.com | 773.425.6456

Haubenschild Abode - 2/28/2018
KOSHKONONG HINTERLAND
FLOOR PLAN - 1ST FLOOR - (A101)